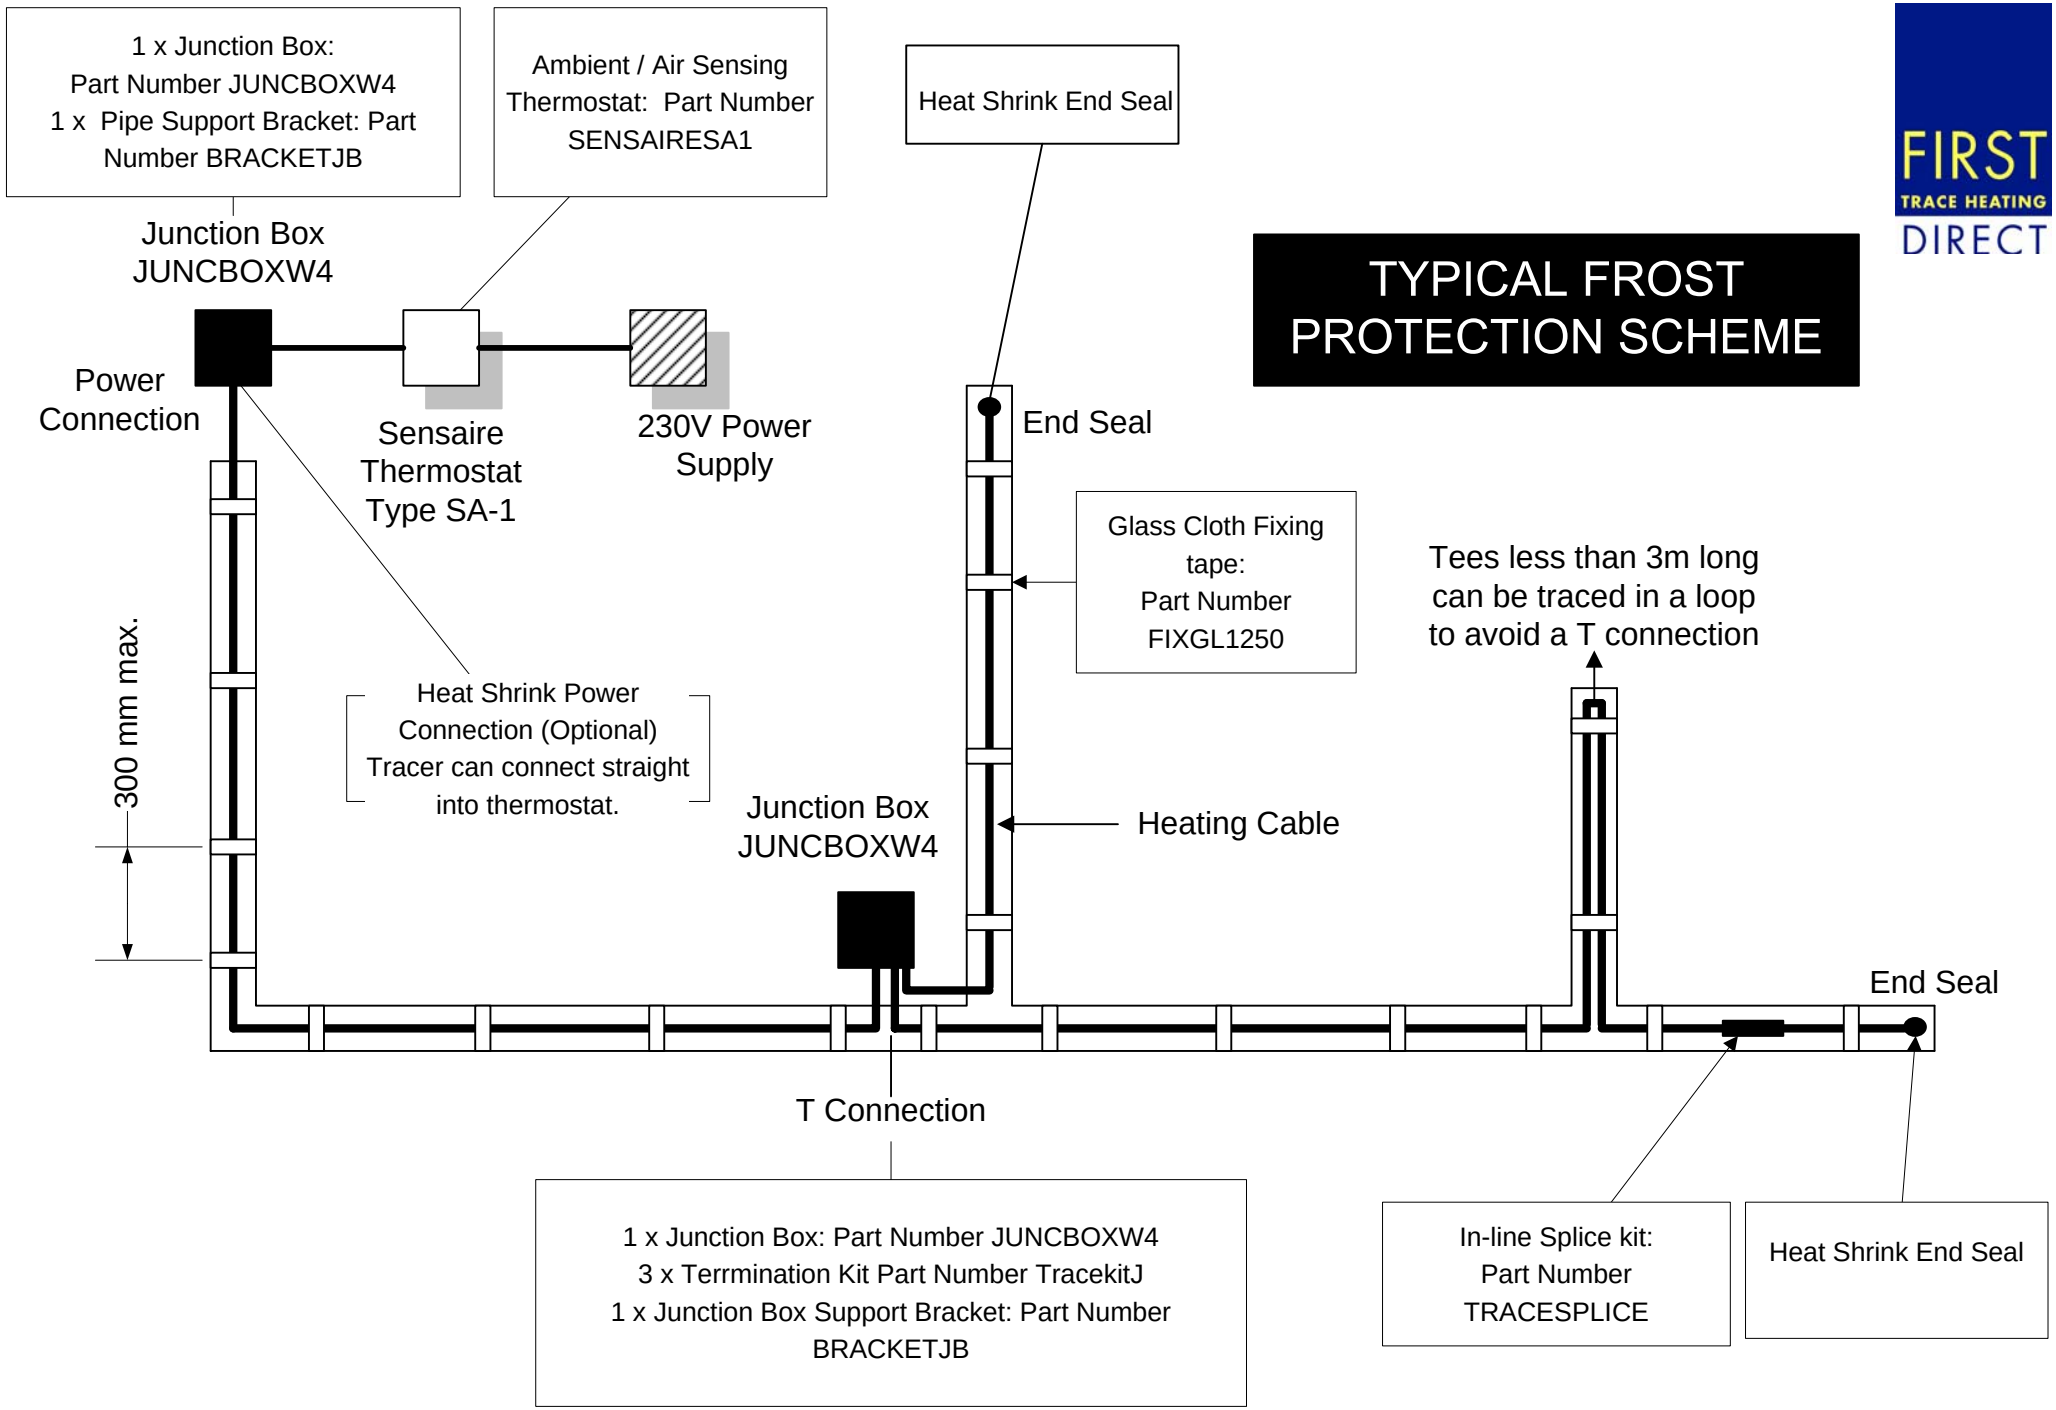TYPICAL FROST PROTECTION SCHEME